| PHASE # | PROJECT SCOPE |
|---|---|
| 1 | PLAY STRUCTURE, SWINGS, GARDEN RELOCATION |
| 2 | CENTRAL PARKING LOT, CONNECTOR DRIVE |
| 3 | CYRUS PEIRCE MIDDLE SCHOOL ADDITION |
| 4 | NANTUCKET INTERMEDIATE SCHOOL (N.I.S.) |
| 5 | STORAGE BUILDING |
| 6 | N.I.S. PLAYGROUND |
| 7 | RETAINING WALL & SECURITY FENCING @ BACKUS FIELDS |
| 8 | NANTUCKET HIGH SCHOOL PARKING IMPROVEMENTS |
| 9 | BACKUS LANE VARSITY BASEBALL FIELD & TENNIS COURTS |
| 9 | 400-METER TRACK & (2) SYNTHETIC FIELDS |
| | ATHLETICS TEAM ROOM & STORAGE BUILDING |
| | SUPPORT BUILDING |
| | FACULTY HOUSING |
| | POTENTIAL SCHOOL |

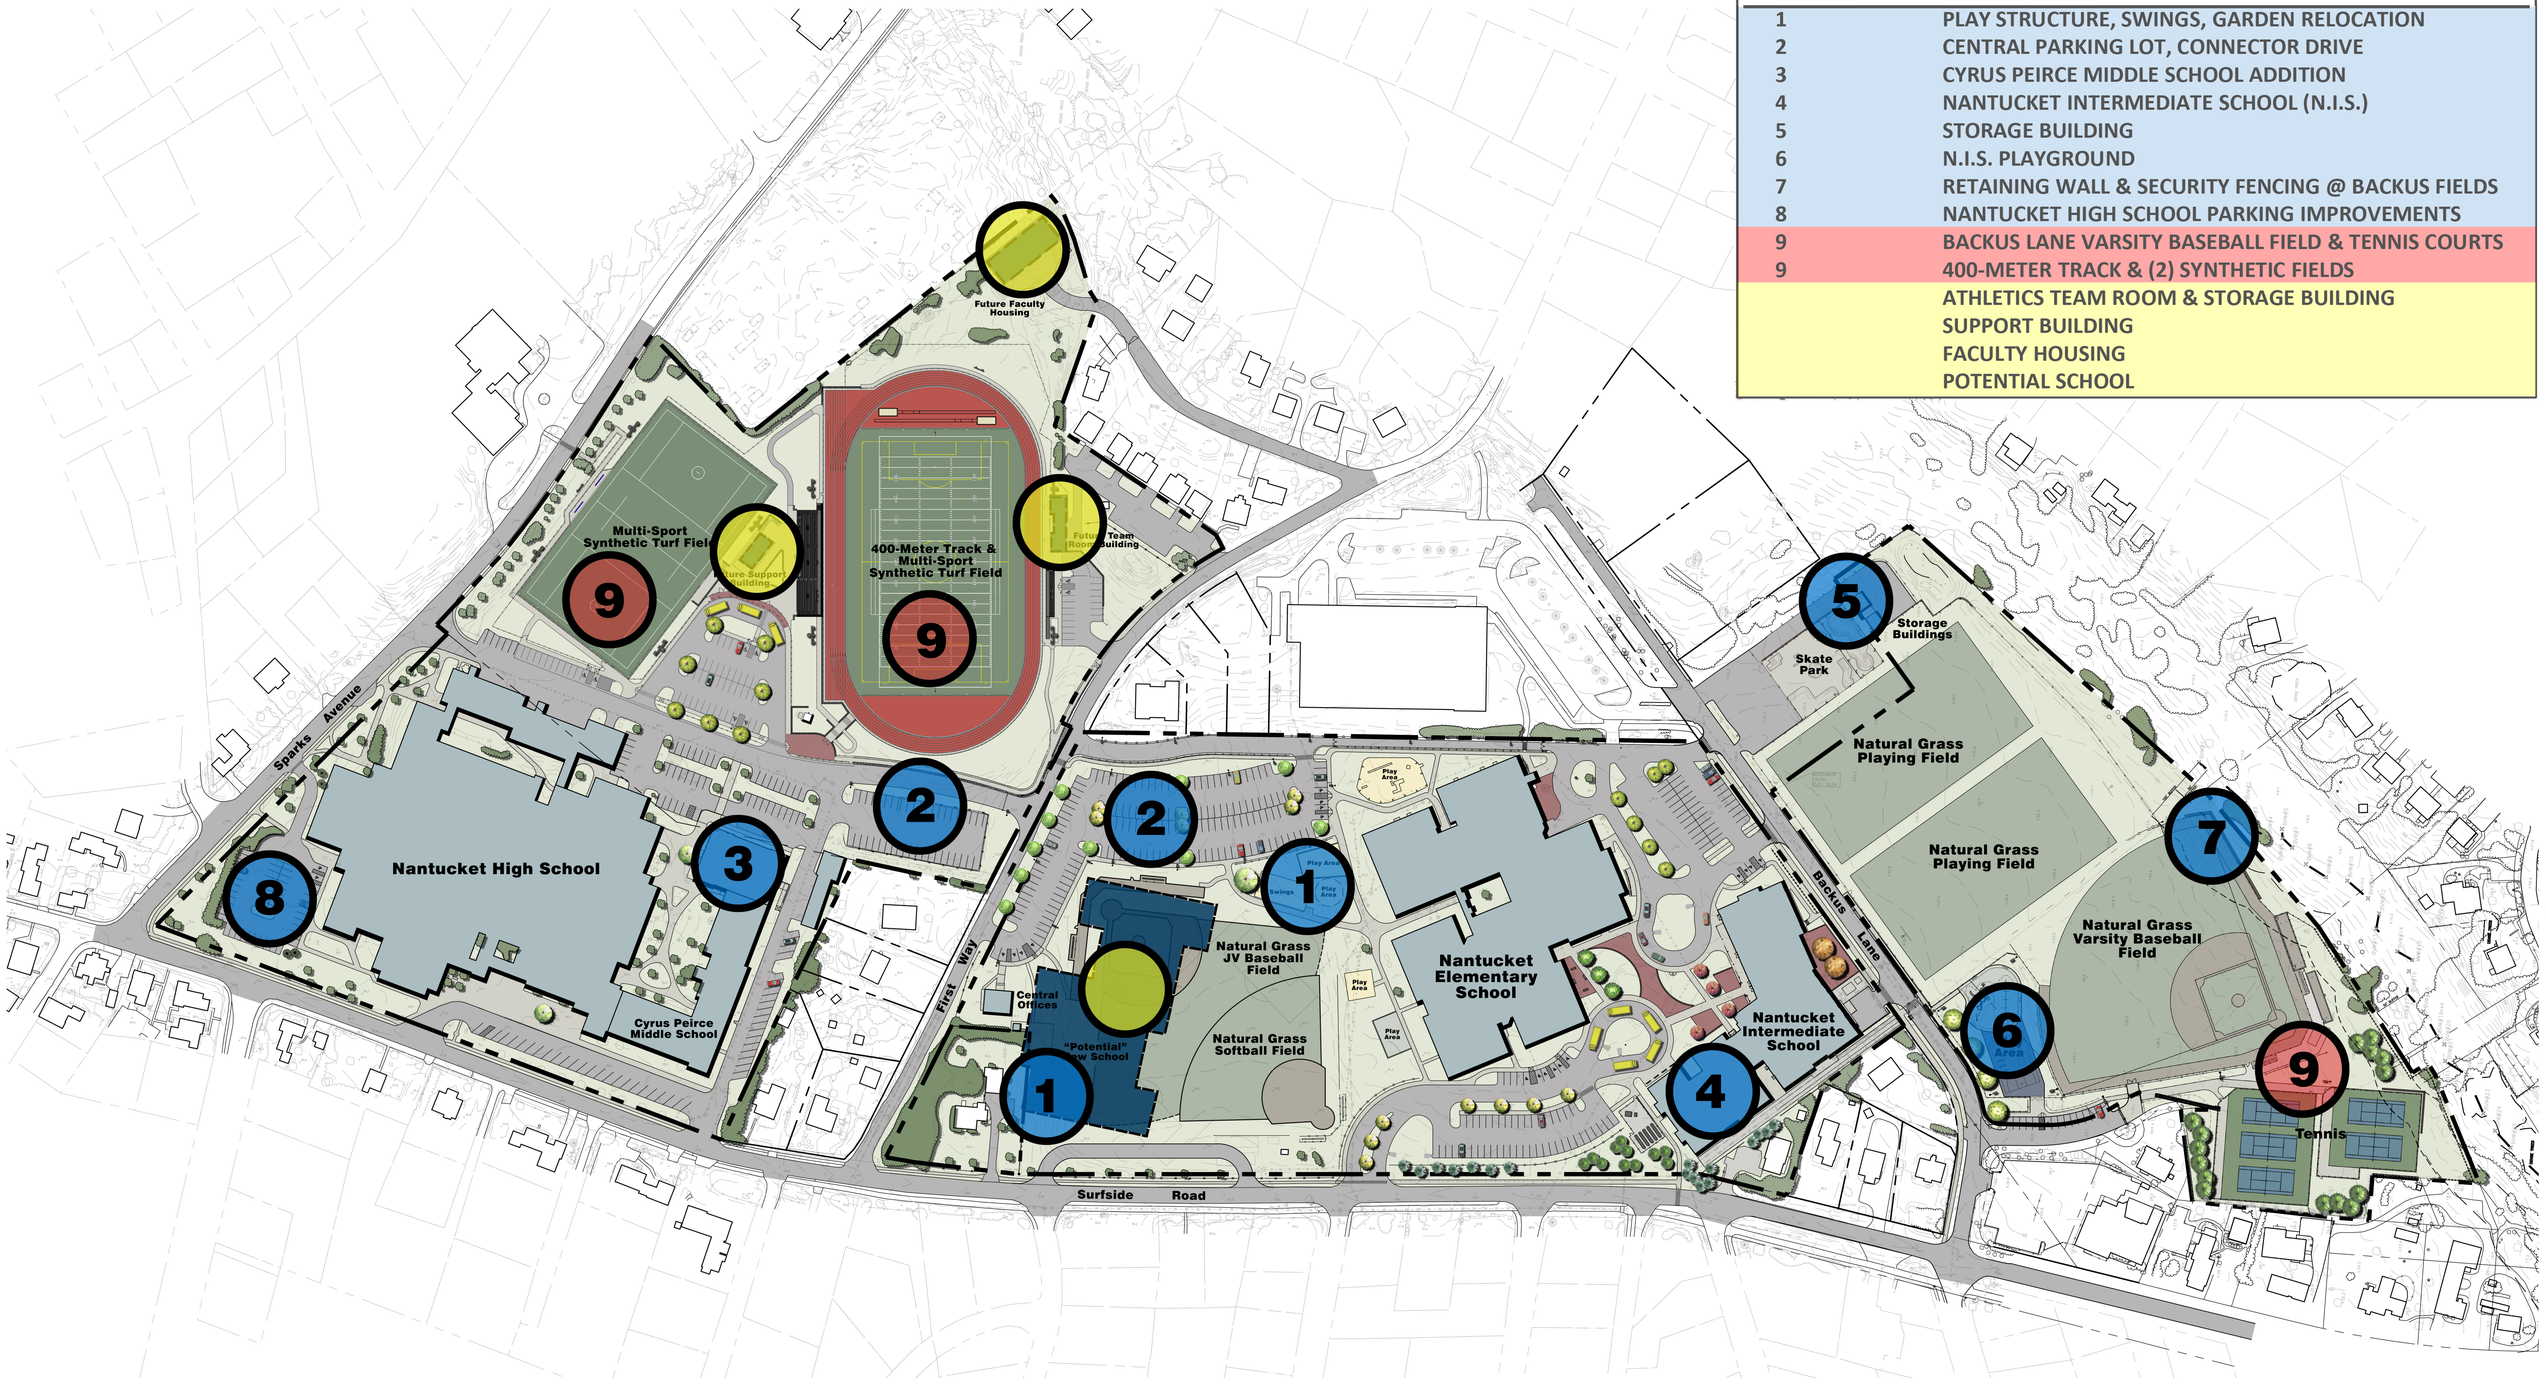


November 2021

N

0' 100' 200' 300'

# Nantucket Public Schools | Campus Wide Master Plan - Project Phasing

**Nantucket, MA**

NANTUCKET PUBLIC SCHOOLS
Educating the Island's Youth Since 1716

SMRT